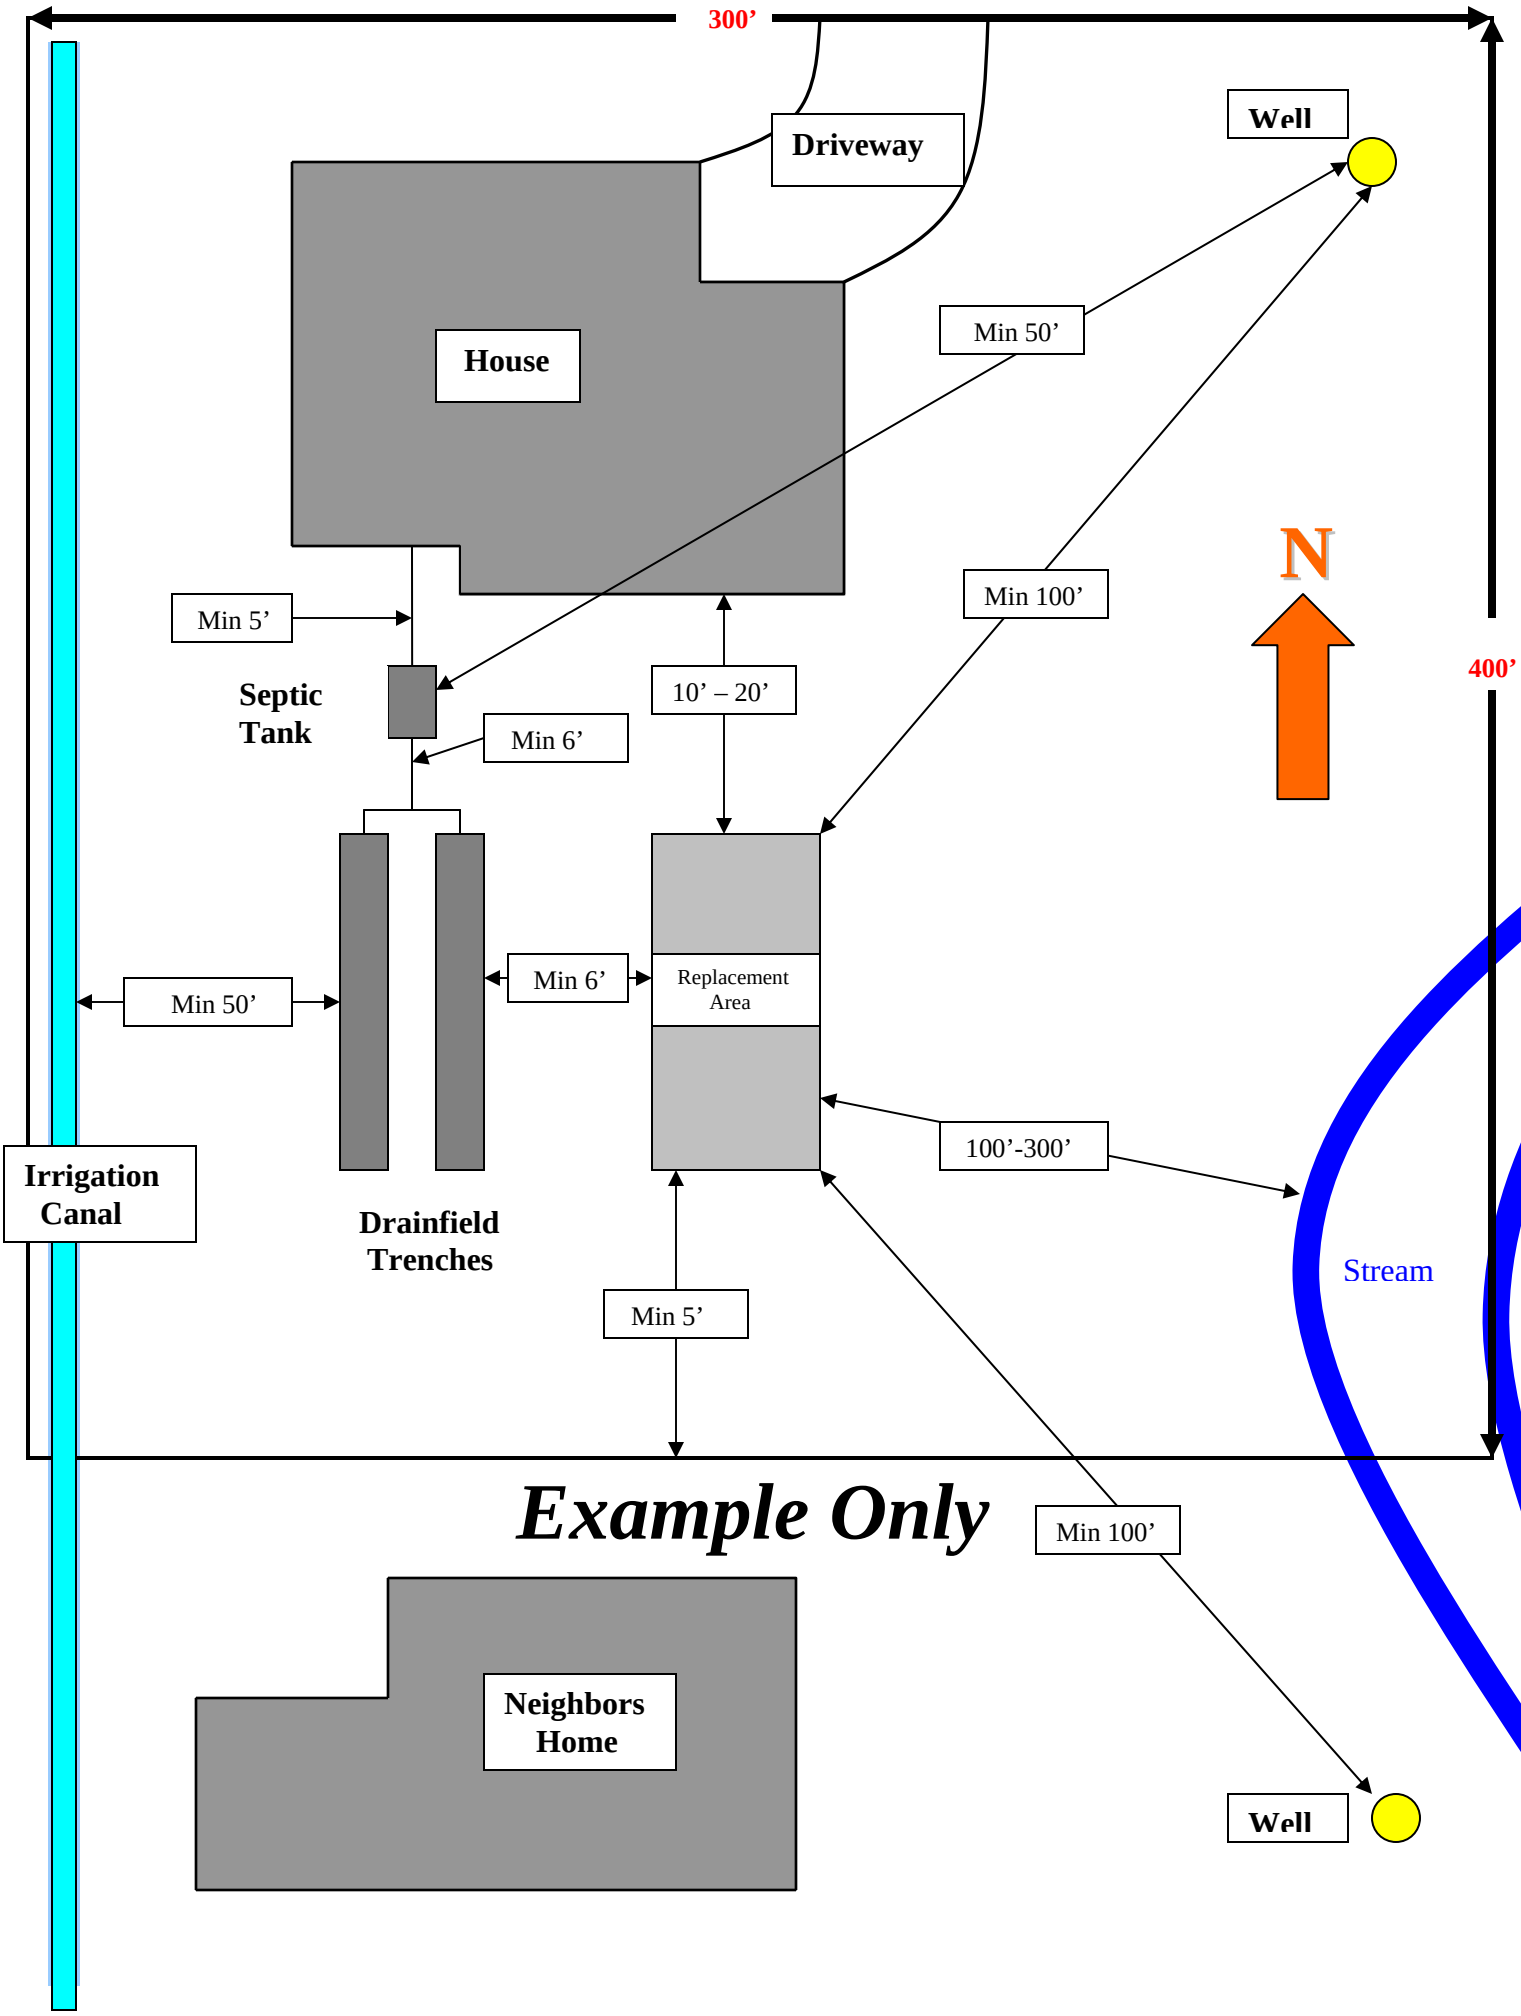
300'
Driveway
Well
House
Min 50'
N
Min 100'
Min 5'
400'
Septic
Tank
10' – 20'
Min 6'
Min 6'
Replacement
Area
Min 50'
100'-300'
Irrigation
Canal
Drainfield
Trenches
Stream
Min 5'
Example Only
Min 100'
Neighbors
Home
Well

Southwest District Health

Environmental Health Services
13307 Miami Lane
P. O. Box 850, Caldwell, ID 83606
Phone: 208.455.5400 Fax: 208.455.5405

Field Notes

(Official Use Only)

Document# _____

Parcel # _____

EHS Field Notes: